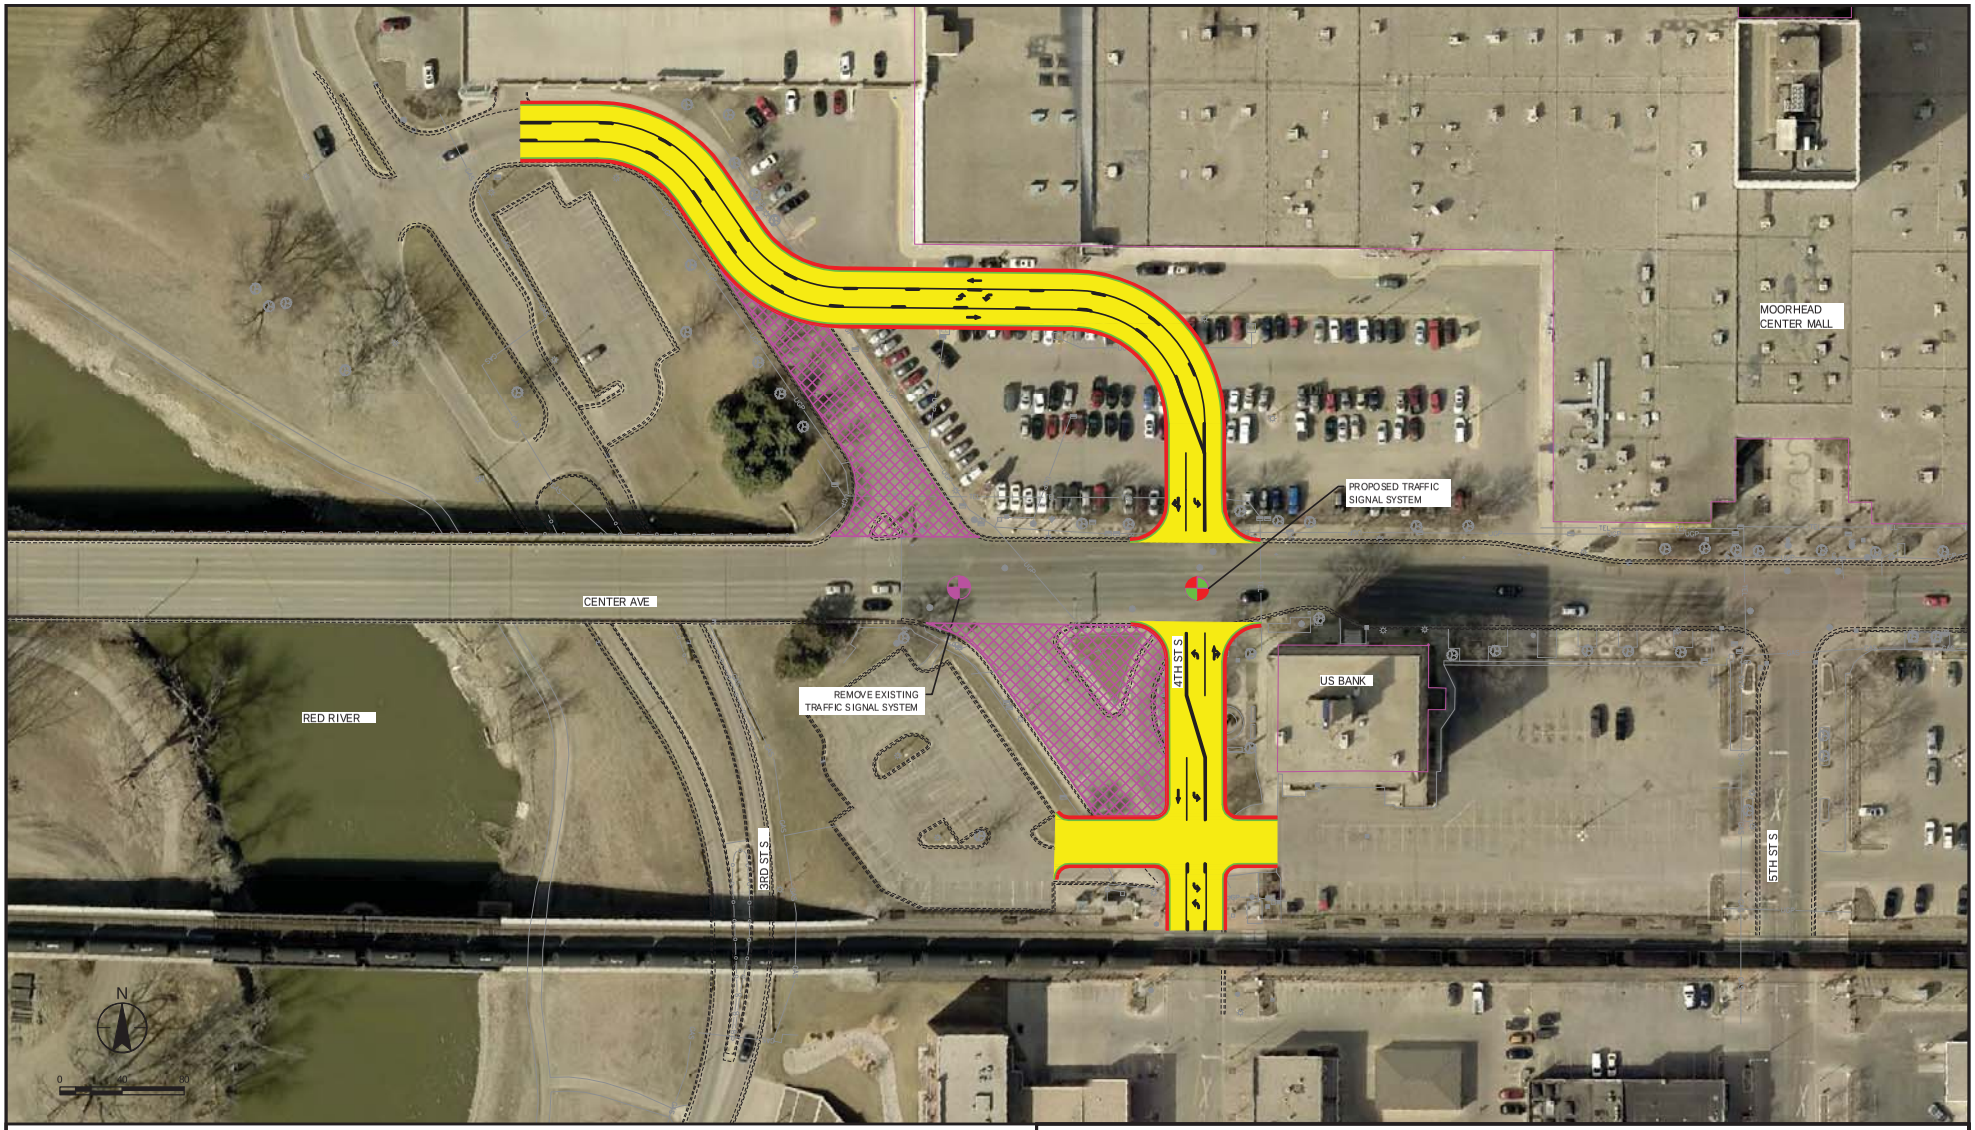

MOORHEAD - CENTER AVENUE - DRAFT ADDITIVE ALTERNATIVE 1

CITY OF MOORHEAD, MN

PLANNING & PRELIMINARY ENGINEERING STUDY

DATE: 1/3/2018 PROJ. NO.: 193803913 FIGURE: DRAFT 1-2

Stantec

LEGEND

BIKE LANE	SIDEWALK	EXISTING MANHOLE OR CATCH BASIN	PROPOSED CURB & GUTTER
BRIDGE (EXISTING)	SHOULDER	EXISTING TRAFFIC SIGNAL SYSTEM	EXISTING CURB & GUTTER
PROPOSED ROADWAY (MILL & OVERLAY)	CURB/BARRIER	POINT OF ACCESS	REMOVE EXISTING PAVEMENT

Plot Date: 01/04/2018 - 11:14am
Drawing name: C:\pw_tm_transportation\dms78897\193803913_alt add 1_sheets.dwg
Xrefs: 193803913_XSIX, Center Ave Existing, 193803913_TS, 193803913_XSNO_ALT ADD 1, 193803913_CL_ALT ADD 1